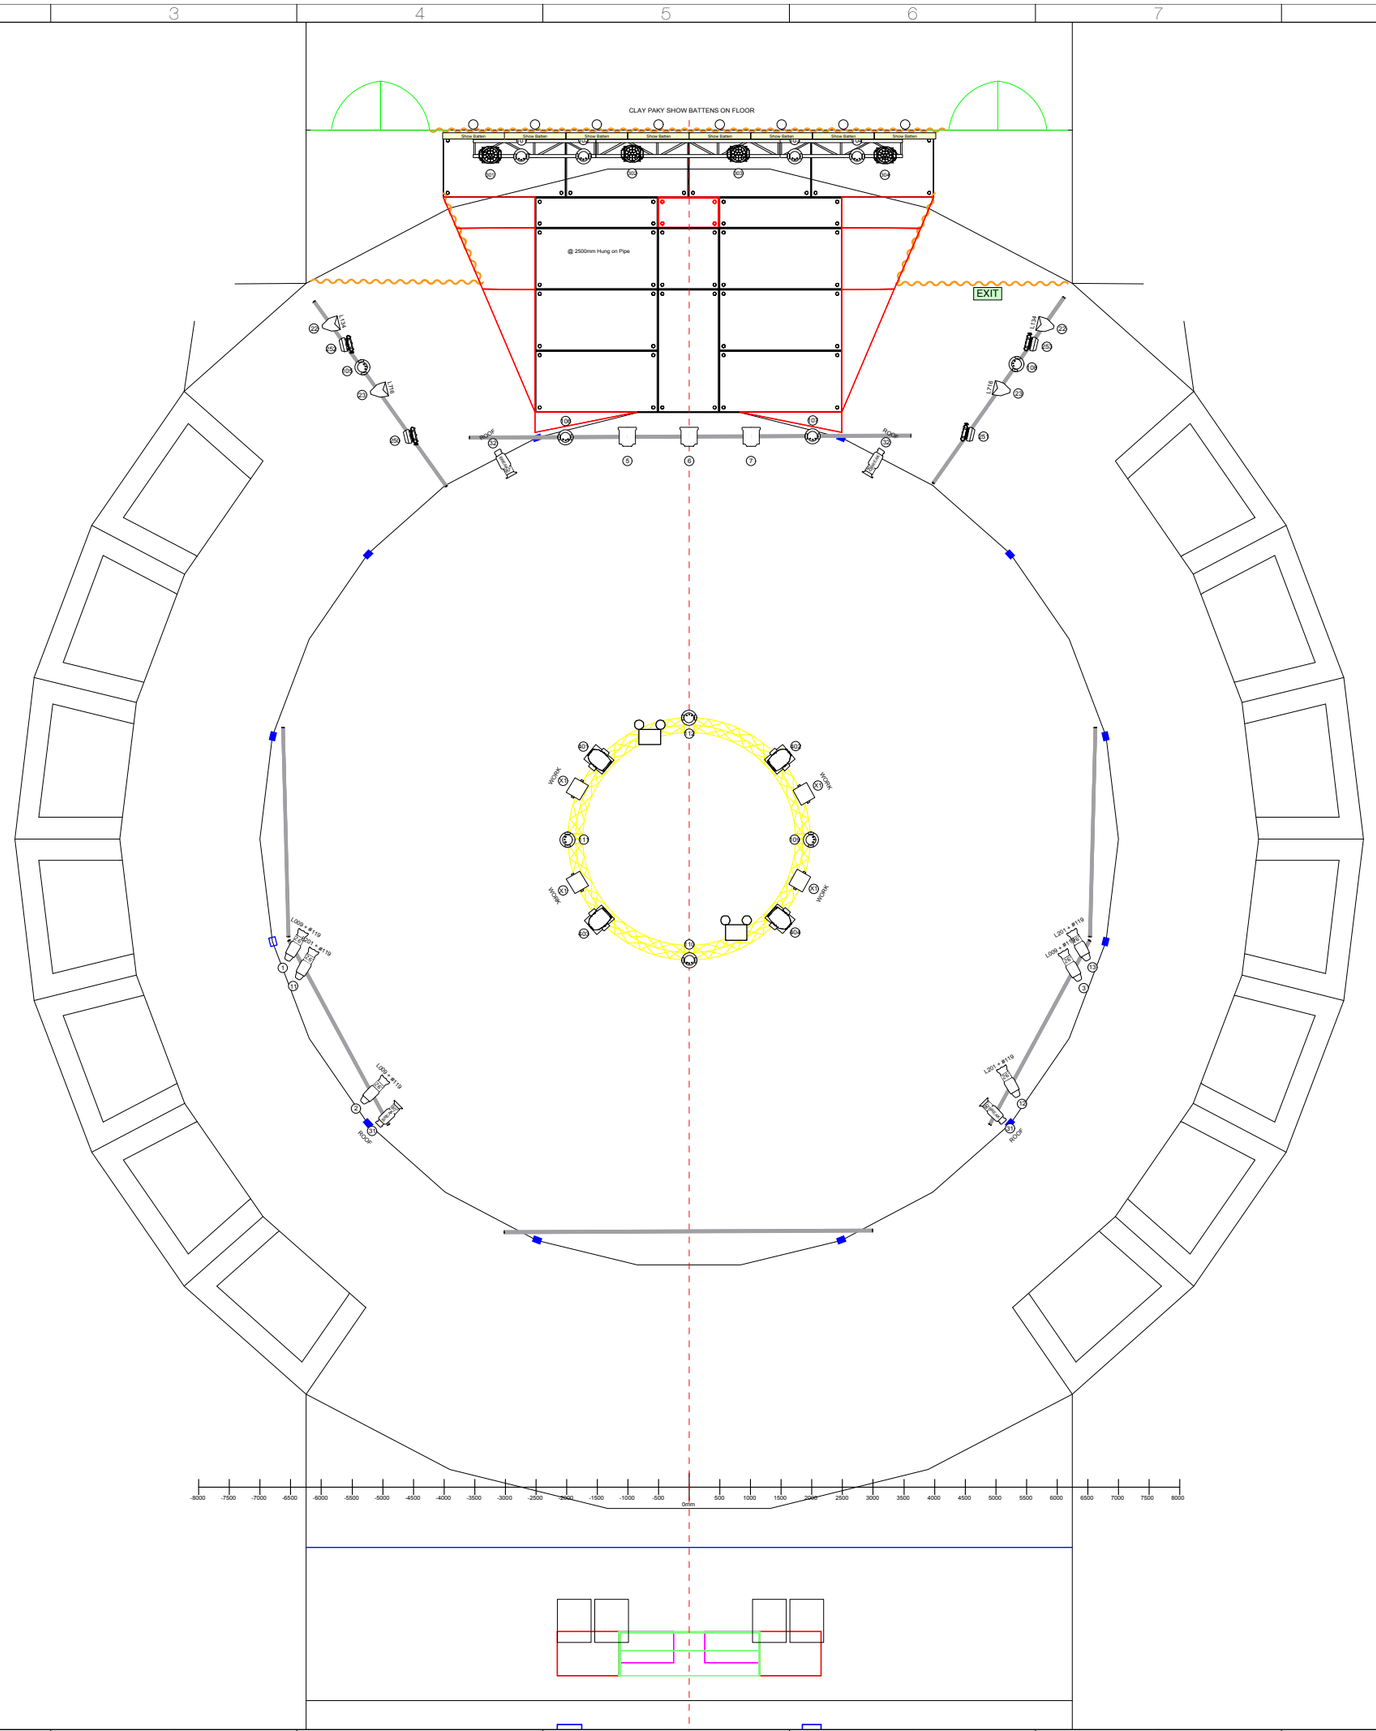

drawing no: VarietieLX16 | revision: 1 | sheet size: A3

legend

notes

LIGHTING CONTROL:
Avolites Tiger Touch

DIMMERS: 24 Channels
(18 used in fixed rig)
Dimmable House Lighting

Included
4 x CP A.leda B-EYE(LED Wash)
4 x Rush Pars (LED Sidelight)
8 x Clay Paky Show Batten

Available for Hire
4 x Clay Paky Alpha 300 spot
12x Mac 101 (LED Wash)

NOTE: Lighting fixtures & plan are subject to change. For most up to date plan, please contact Assembly Head of Lighting.

information

client: Assembly Festival
project: Edinburgh Festival 2016
venue: Spiegel Varietie
title: Fixed LX Rig
designer: -
scale: 1:100
drawn: DTC + BB
date: 08.09.2016

Assembly Festival
2 Roxburgh Place
Edinburgh EH8 9SU
T. +44 (0) 131 623 3000
http://www.assemblyfestival.com